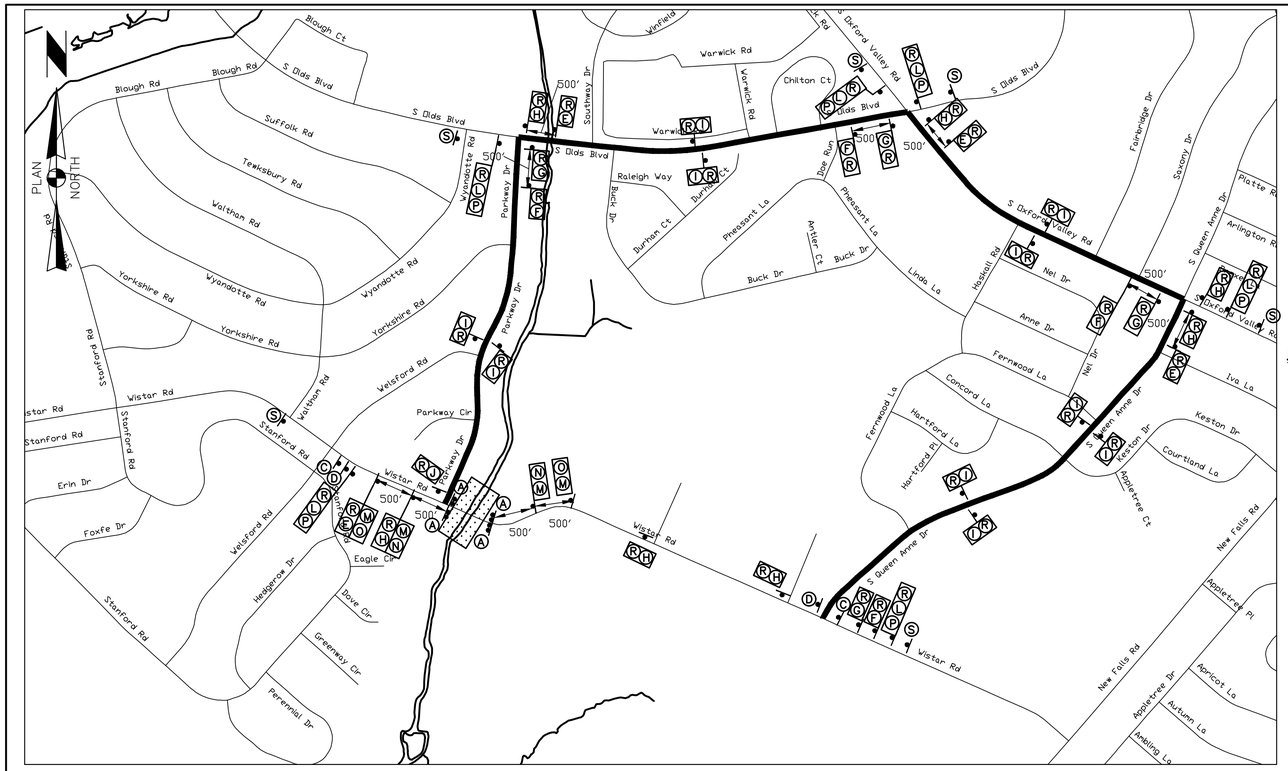

LEGEND

- DETOUR SIGN
- DETOUR ROUTE
- CONSTRUCTION ZONE
- (AC) DETOUR SIGN TYPE & DESCRIPTION LABEL
- FLASHING BEACON

SITE LOCATION MAP
SCALE: 1"=2500'
2500 1275 0 2500 5000

NOTES:

1. ALL DIMENSIONS MAY BE ADJUSTED SLIGHTLY TO FIT FIELD CONDITIONS.
2. IF THE ROAD IS OPENED FOR SOME DISTANCE BEYOND THE INTERSECTION AND/OR THERE ARE SIGNIFICANT ORIGIN/DESTINATION POINTS BEYOND THE INTERSECTION, THE ROAD CLOSED (R11–3A) AND DETOUR ARROW (M4–10I OR M4–10R) SIGNS ON THE TYPE III BARRICADES MUST BE LOCATED AT THE EDGE OF THE TRAVELED WAY.
3. THE SIZE OF THE ROUTE MARKER ASSEMBLIES SHALL COMPLY WITH PUBLICATION 236 (HANDBOOK APPROVED SIGNS).
4. THIS STREET TO BE CLOSED FOR MAINTENANCE (W23–101) SIGNS SHOULD BE INSTALLED FOR SCHEDULED WORK. INSTALL THE SIGNS AS SHOWN ON THE PLAN.
5. DURING HOURS OF DARKNESS, ALL SIGNS SHALL BE REFLECTORIZED OR ILLUMINATED.
6. REGULATORY TRAFFIC CONTROL DEVICES SHALL BE MODIFIED AS NEEDED FOR THE DURATION OF THE DETOUR.
7. UNLESS OTHERWISE SPECIFIED, ALL TRAFFIC CONTROL DEVICES FOR THE DETOUR SHALL BE FURNISHED, ERECTED, MODIFIED, MAINTAINED, AND SUBSEQUENTLY REMOVED BY THE CONTRACTOR FOR CONTRACT OPERATIONS OR BY THE PERMITTEE FOR PERMIT OPERATIONS.
8. ALL DETOURS INVOLVING STATE DESIGNATED HIGHWAYS SHALL HAVE THE PRIOR APPROVAL OF THE DEPARTMENT, AND ALL DETOURS INVOLVING LOCAL HIGHWAYS SHALL HAVE THE PRIOR APPROVAL OF THE APPROPRIATE AUTHORITIES.
9. MAINTAIN ACCESS TO PRIVATE ROADS AND DRIVES AT ALL TIMES.
10. SIGN D SHALL BE INSTALLED OFF ROADWAY WITHIN LEGAL RIGHT OF WAY TWO WEEKS PRIOR TO CLOSURE TO ALERT MOTORISTS TO IMPENDING CLOSURE.
11. REMOVE OR COVER ALL TRAFFIC CONTROL SIGNS DURING NON–WORKING HOURS IF NOT IN USE.

SIGN TABULATION			
SYMBOL	SIGN	SIZE	DESCRIPTION
A	R11–2	48"x30"	ROAD CLOSED
C	R11–3A	60"x30"	ROAD CLOSED – MILES AHEAD LOCAL TRAFFIC ONLY
D	W23–101	96"x48"	THIS STREET TO BE CLOSED FOR MAINTENANCE <DATE>
E	M4–9SL	30"x24"	LEFT ADVANCE DETOUR
F	M4–9SR	30"x24"	RIGHT ADVANCE DETOUR
G	M4–9R	30"x24"	DETOUR, RIGHT
H	M4–RL	30"x24"	DETOUR, LEFT
I	M4–9S	30"x24"	DETOUR SIGN, STRAIGHT
J	M4–8A	24"x18"	END DETOUR
K	M4–10R	48"x18"	DETOUR ARROW, RIGHT
L	W20–2	36"x36"	ADVANCE DETOUR
M	W20–3	36"x36"	ROAD CLOSED
N	W30–1–1	12"X8"	500 FT
O	W30–1–2	12"X8"	1000 FT
P	W30–1–6	18"x8"	AHEAD PLAQUE
R	N/A	30"xVAR	WISTAR PLAQUE
S	N/A	96"x48"	WISTAR RD CLOSED BETWEEN PARKWAY DR RD AND S QUEEN ANNE DR, FOLLOW DETOUR
T	M4–10L	48"X18"	DETOUR ARROW, LEFT

(A) R11–2
ROAD CLOSED
48"x30"
ON TYPE III BARRICADE

(C) R11–3A
ROAD CLOSED - MILES AHEAD LOCAL TRAFFIC ONLY
60"x30"
ON TYPE III BARRICADE

(D) W23–101
THIS STREET TO BE CLOSED FOR MAINTENANCE <DATE>
96"x48"
ON TYPE III BARRICADE

(E) M4–9SL
DETOUR
30"x24"

(F) M4–9SR
DETOUR
30"x24"

(G) M4–9R
DETOUR
30"x24"

(H) M4–9L
DETOUR
30"x24"

(I) M4–9S
DETOUR
30"x24"

(J) M4–8A
END DETOUR
24"x18"

(L) W20–2
DETOUR
- -
36"x36"

(M) W20–3
ROAD CLOSED
- -
36"x36"

(T) M4–10L
DETOUR
48"x18"

(K) M4–10R
DETOUR
48"x18"

(N) W30–1–1
500 FT
12"x8"

(O) W30–1–2
1000 FT
12"x8"

(P) W30–1–6
AHEAD
18"x8"

(R) CUSTOM
WISTAR RD
30"xVAR

(S) CUSTOM
WISTAR RD CLOSED BETWEEN PARKWAY DR AND S QUEEN ANNE DR, FOLLOW DETOUR
96"x48"
ON TYPE III BARRICADE

ONLY THOSE PLANS INCORPORATING THE RAISED PROFESSIONAL SEAL SHOULD BE CONSIDERED OFFICIAL AND RELIED UPON BY USER. THIS PLAN IS PREPARED SPECIFICALLY FOR THE CLIENT AND PROJECT DESIGNATED HEREON. MODIFICATION, REVISION, DUPLICATION OR USE WITHOUT THE CONSENT OF GILMORE & ASSOCIATES, INC. IS PROHIBITED.
© COPYRIGHT 2017 GILMORE & ASSOCIATES, INC. ALL RIGHTS RESERVED

OWNER:
BRISTOL TOWNSHIP
2501 BATH ROAD
BRISTOL, PA 19007
215–785–0500

MUNICIPAL FILE NO.:

REV.	DESCRIPTION	DATE	BY

TAX MAP PARCEL NO.: ---

TOTAL AREA: ---
TOTAL LOTS: ---

DATE: 12/1/2017
SCALE: AS NOTED

DETOUR PLAN
WISTAR ROAD BRIDGE DECK REPLACEMENT
BRISTOL TOWNSHIP, BUCKS COUNTY, PENNSYLVANIA

GILMORE & ASSOCIATES, INC.
ENGINEERING & CONSULTING SERVICES
LUXEMBOURG CORPORATE CENTER
508 CORPORATE DRIVE WEST, LANGHORNE, PA 19047-8011 • (215) 369-3995 • www.gilmore-assoc.com

400 0 400 800
SCALE IN FEET

JOB NO.: 2014–08033
SHEET NO.: 1 OF 1

DESIGNED BY: SN
DRAWN BY: SN
CHECKED BY: SB

ISSUED FOR BIDDING